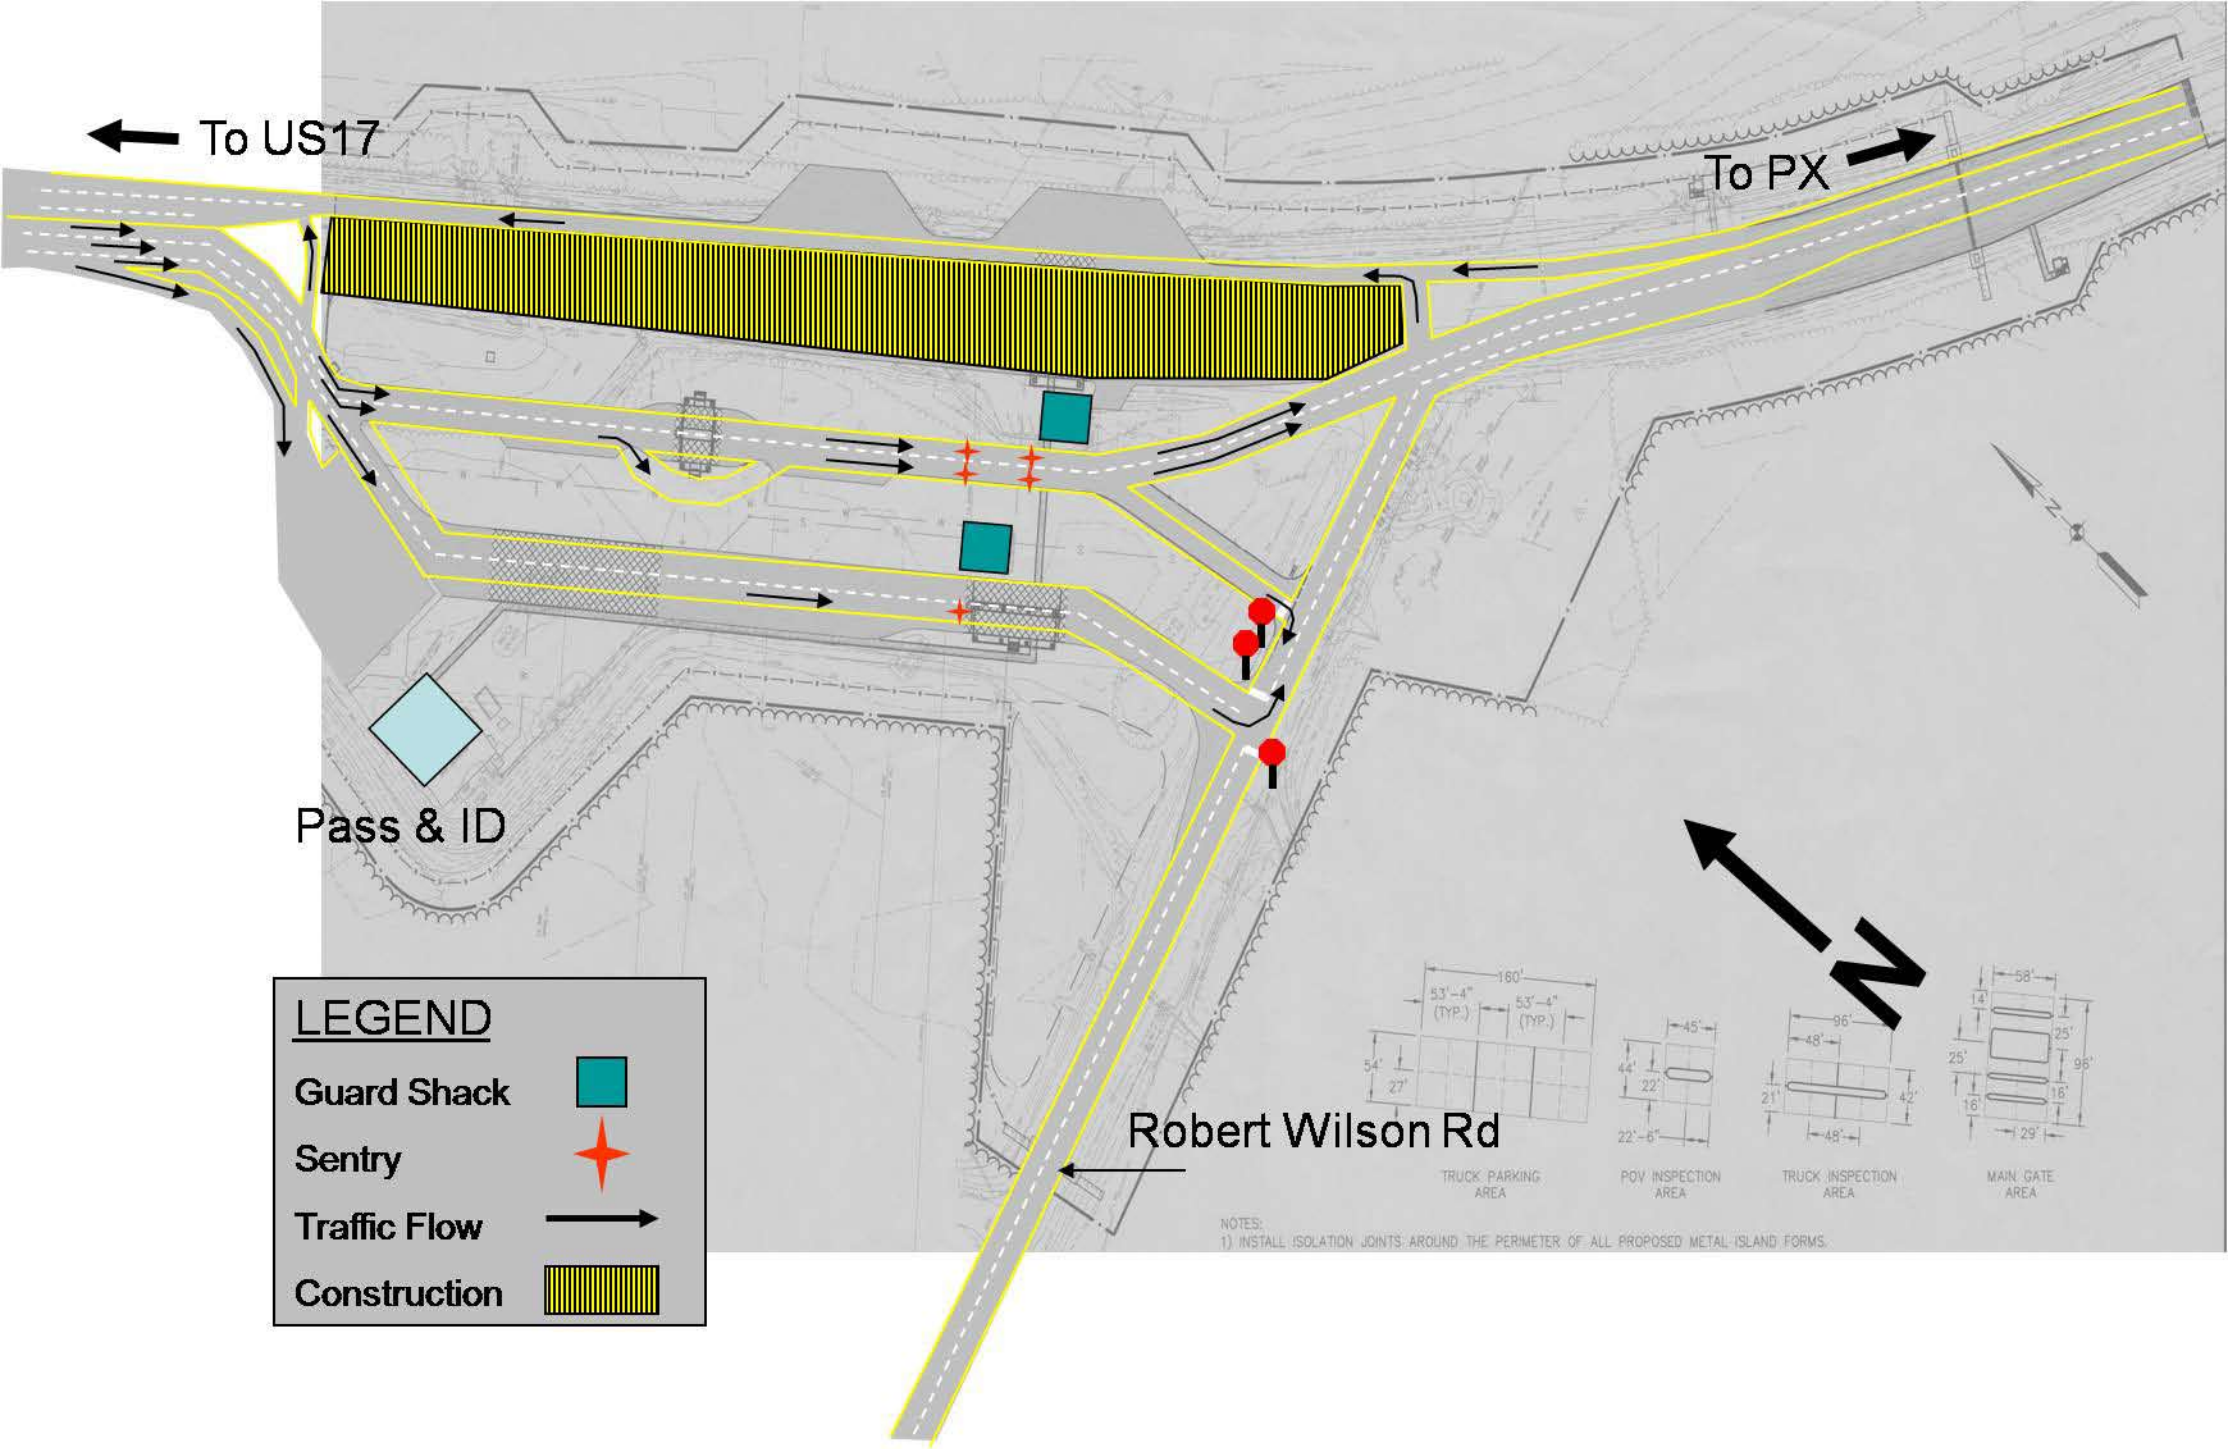
To US17
To PX
Pass & ID
Robert Wilson Rd
N
LEGEND
Guard Shack
Sentry
Traffic Flow
Construction
TRUCK PARKING AREA
POV INSPECTION AREA
TRUCK INSPECTION AREA
MAIN GATE AREA
NOTES:
1) INSTALL ISOLATION JOINTS AROUND THE PERIMETER OF ALL PROPOSED METAL ISLAND FORMS.